

These plans are to be used in conjunction with Appendix D and E

Ground Plate

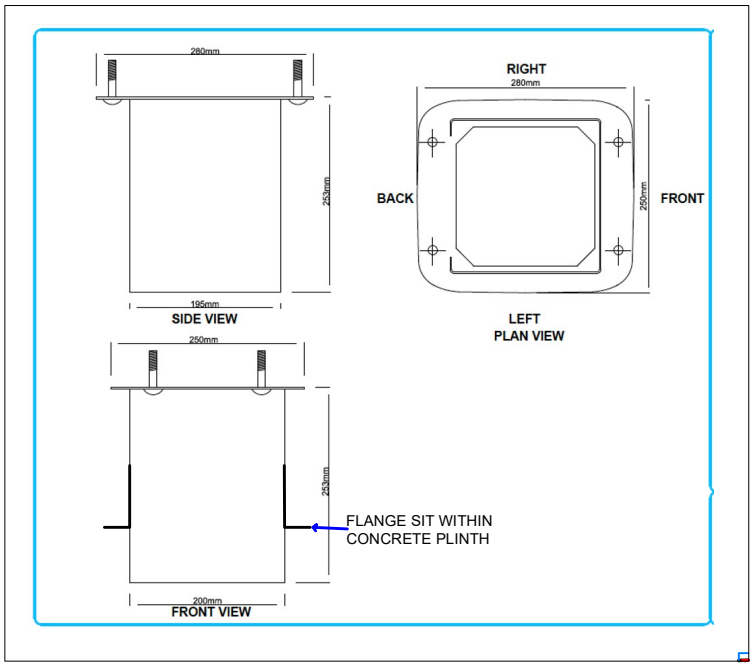



Pedestal

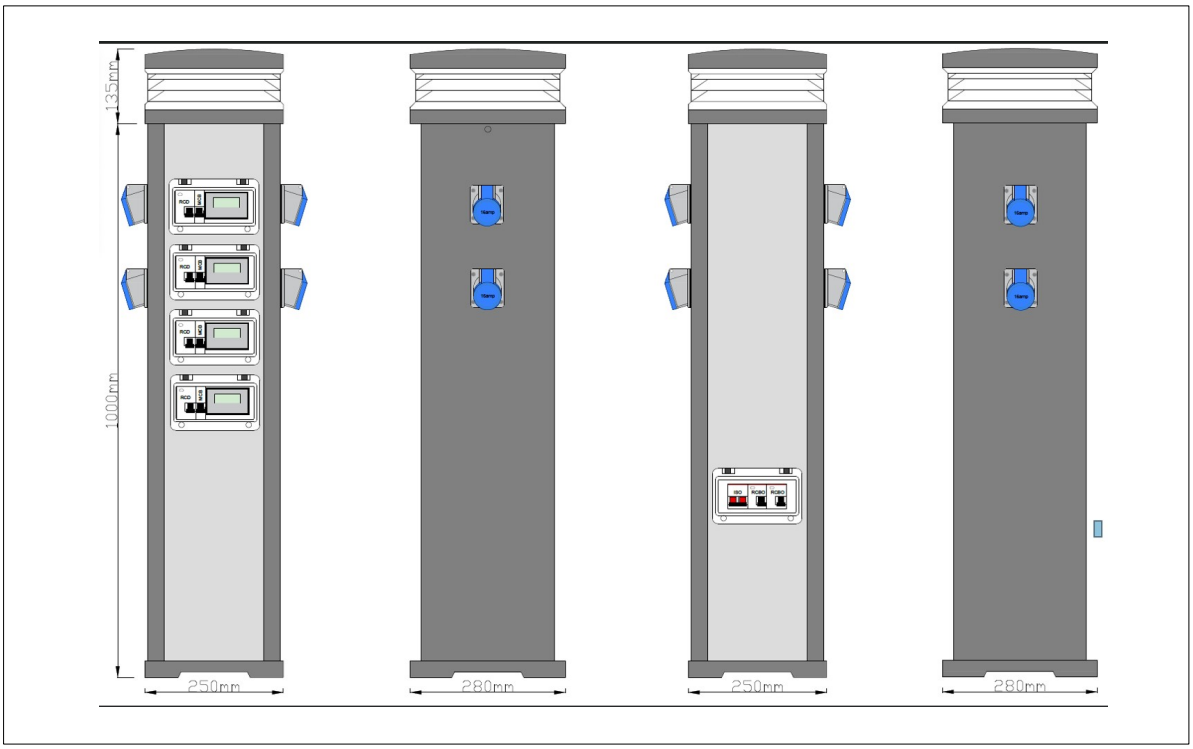

Front
(to be installed facing the path)

Back
(to be installed facing the river)

Broads Authority
Yare House, 62-64 Thorpe Road
Norwich, Norfolk, NR1 1RY
Tel +44 (0)1603 610734
Fax +44 (0)1603 765710
Email broads@broads-authority.gov.uk
Web www.broads-authority.gov.uk

Project Title Electric Charging Points	Drawing no. Appendix C
	Date September 2026
Drawing Title Ground plate & pedestal	Scale NTS
	Prepared by EL