

Scale 1:25

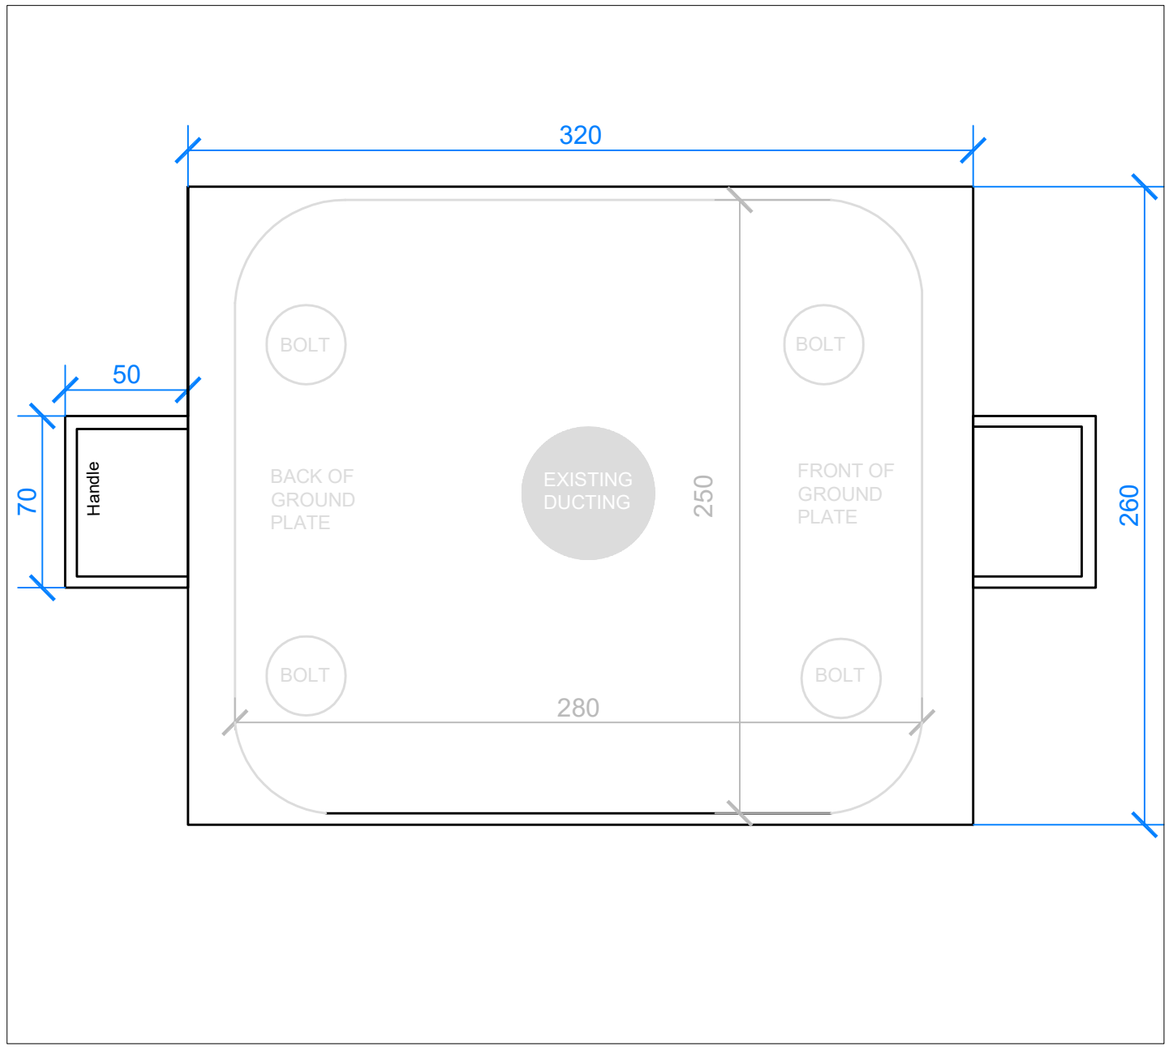

Scale 1:25

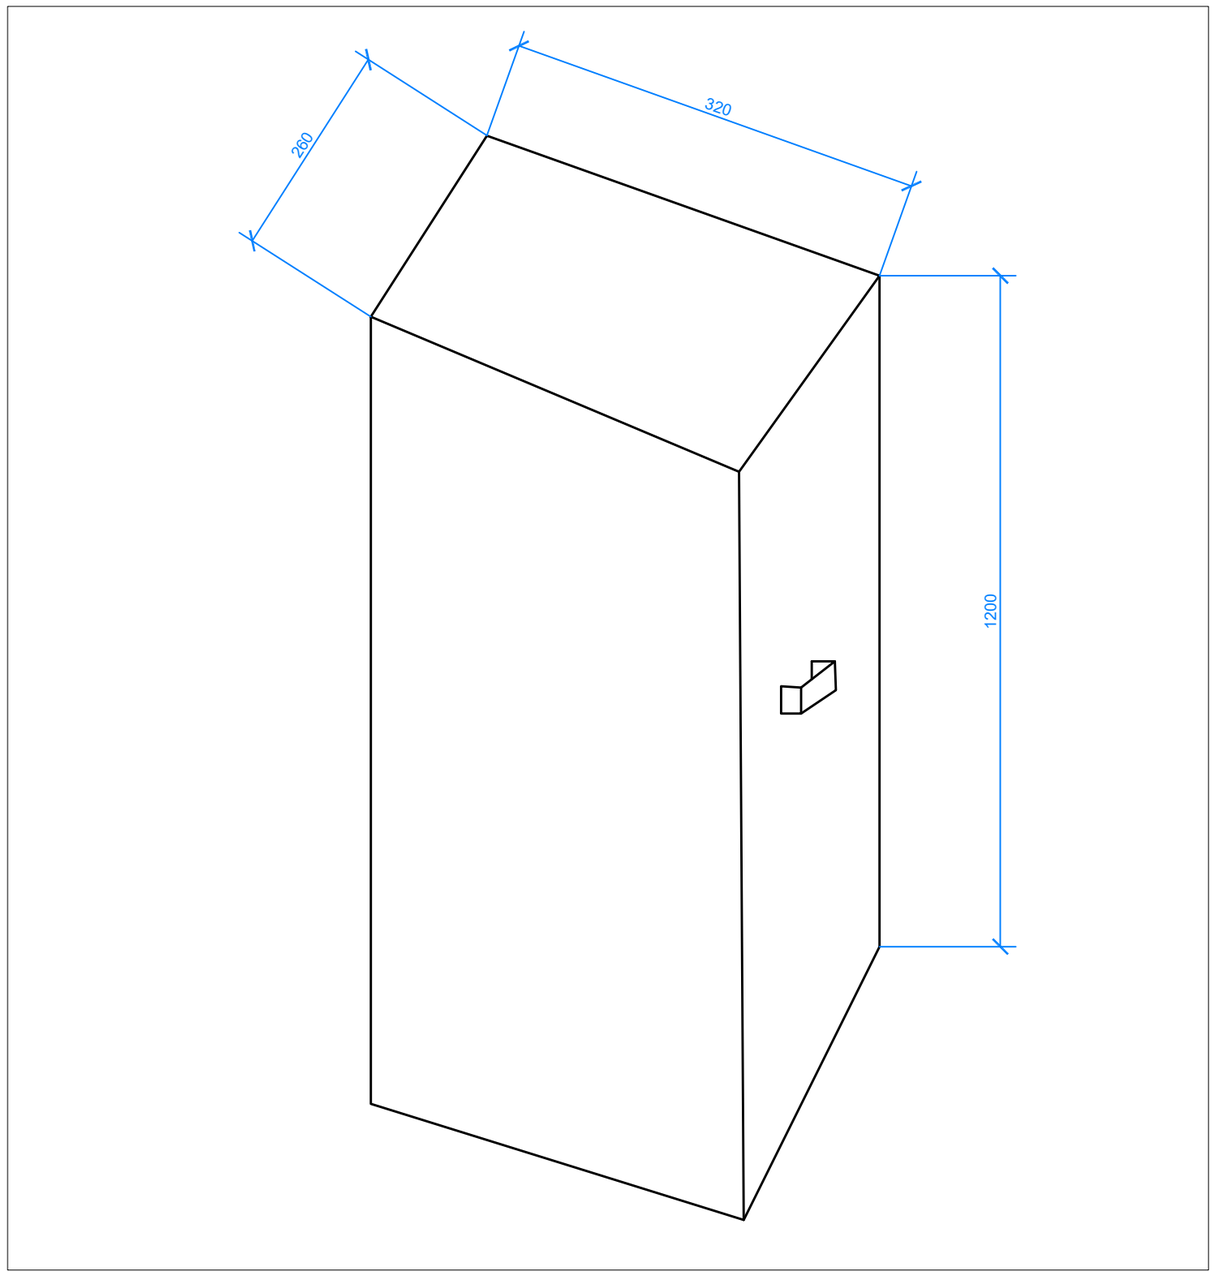

- These plans are to be used in conjunction with Appendix C and E
- These plans highlights the reasons for the requirements of threaded rods to be installed within the concrete pad.
- These are for information only.

All dimensions are in mm, unless otherwise stated.

Broads Authority
Yare House, 62-64 Thorpe Road
Norwich, Norfolk, NR1 1RY
Tel +44 (0)1603 610734
Fax +44 (0)1603 765710
Email broads@broads-authority.gov.uk
Web www.broads-authority.gov.uk

Project Title	Drawing Title	Drawing no.	Appendix F
Electric Charging Points	Post covers for pedestals (concrete plinth 1)	Date: October2026	Scale- See drawing
		Drawn by	EL